



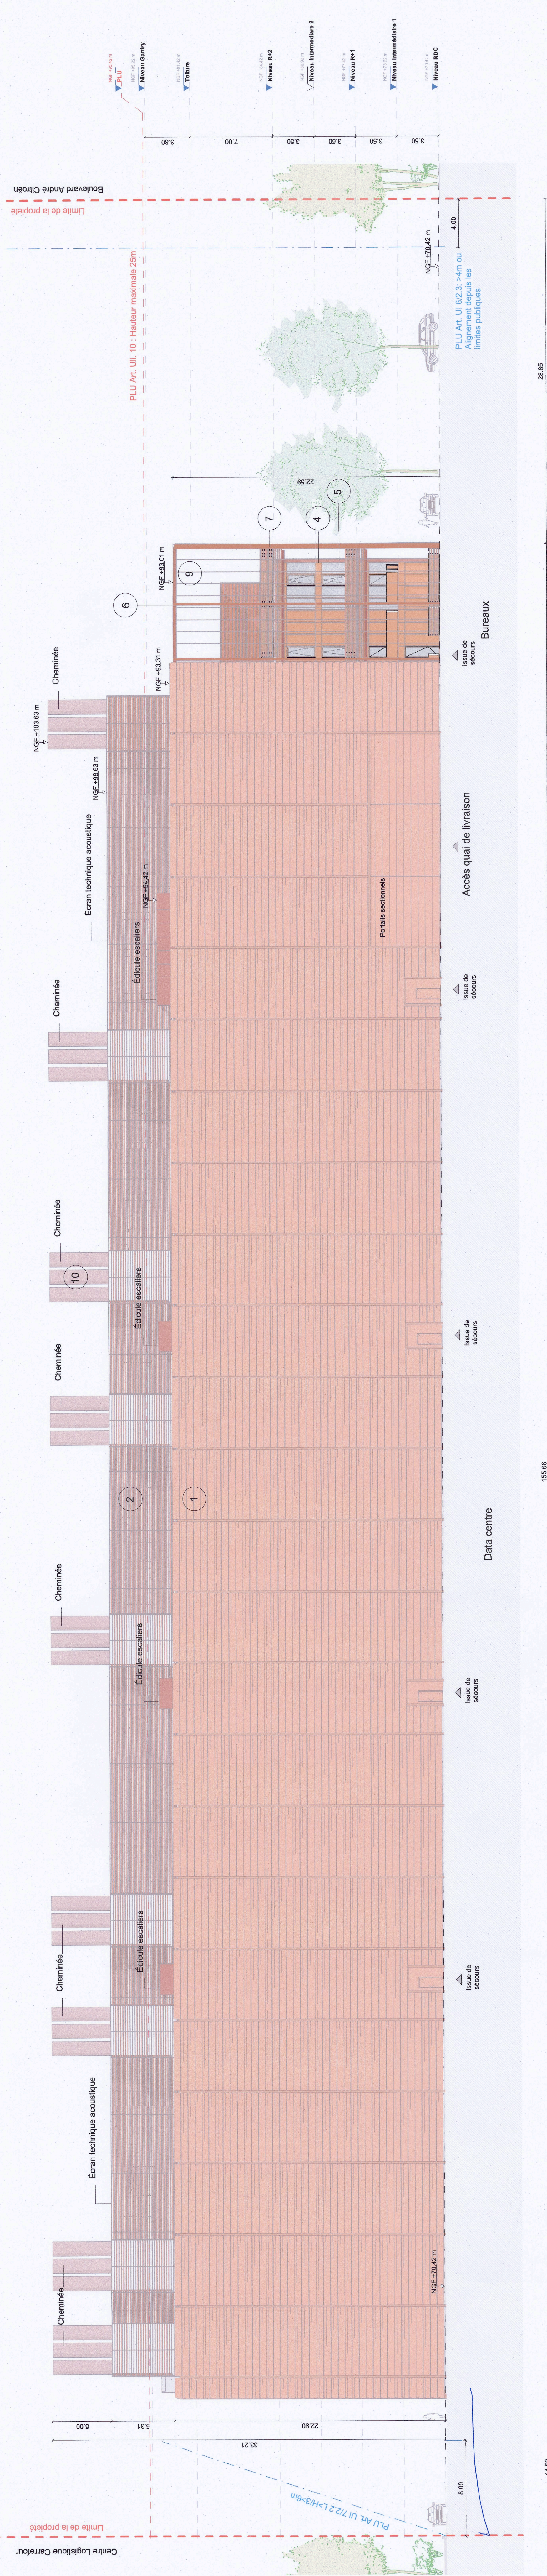

1 : 200

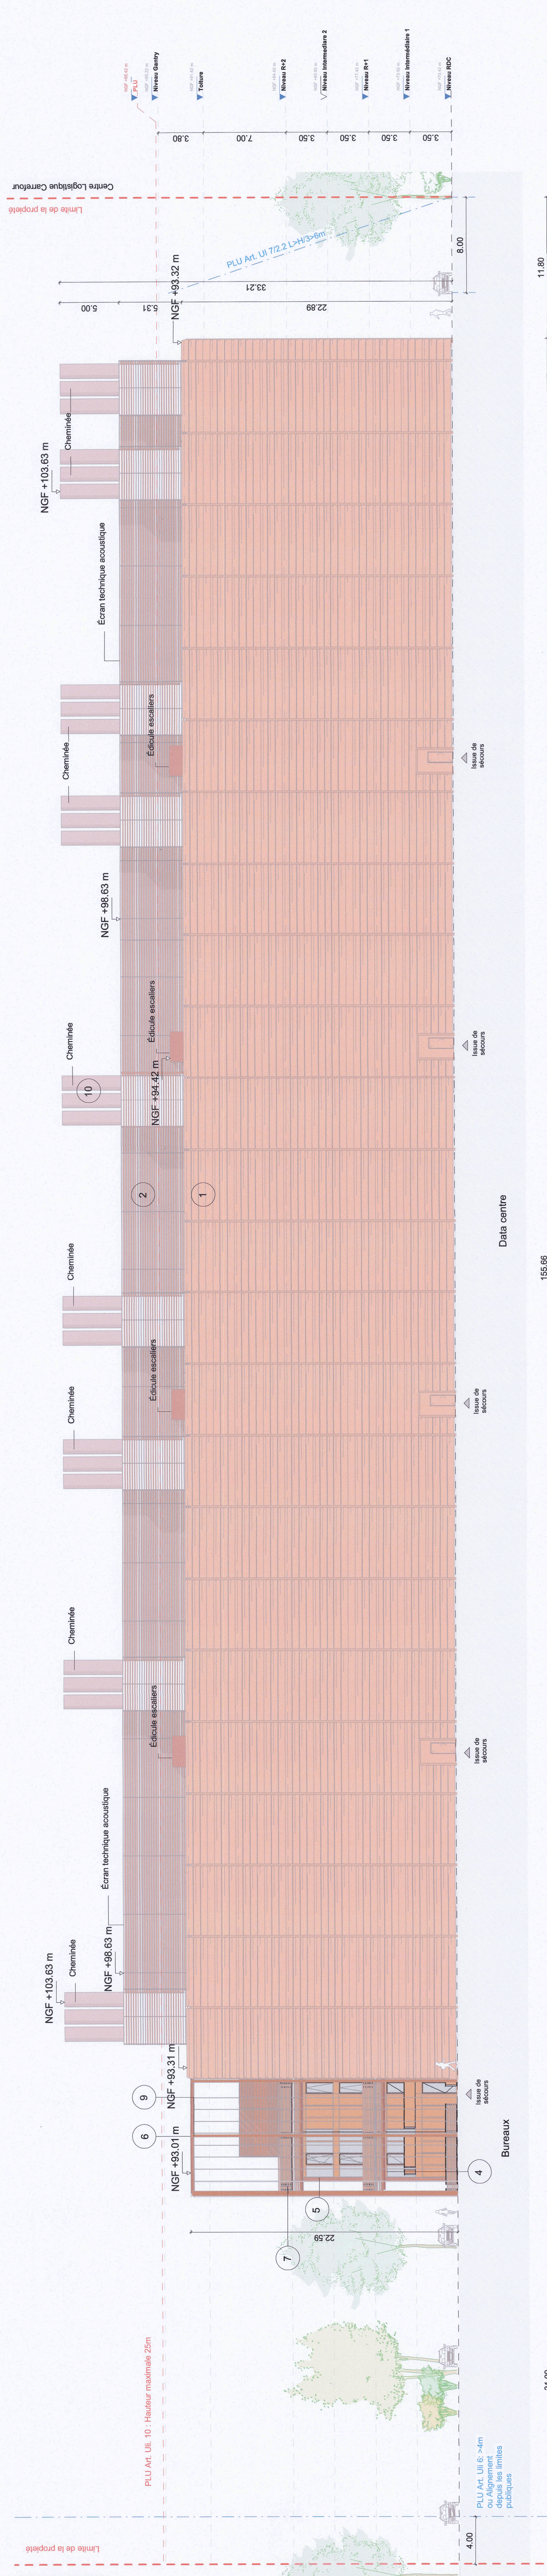

1:200